LEGEND

- ADMINISTRATION SPACES
- BATTING CAGE SPACE
- COMMON SPACES
- GYMNASIUM
- SUPPORT SPACES

SITE SUMMARY

SITE AREA	447,650 SF
ALLOW BLDG COVERAGE	268,590 SF
BLDG COVERAGE	180,280 SF
TOTAL PARKING	552 STALLS

BUILDING SUMMARY

FIRST FLOOR	180,280 SF
SECOND FLOOR	44,755 SF
TOTAL BUILDING AREA	225,035 SF

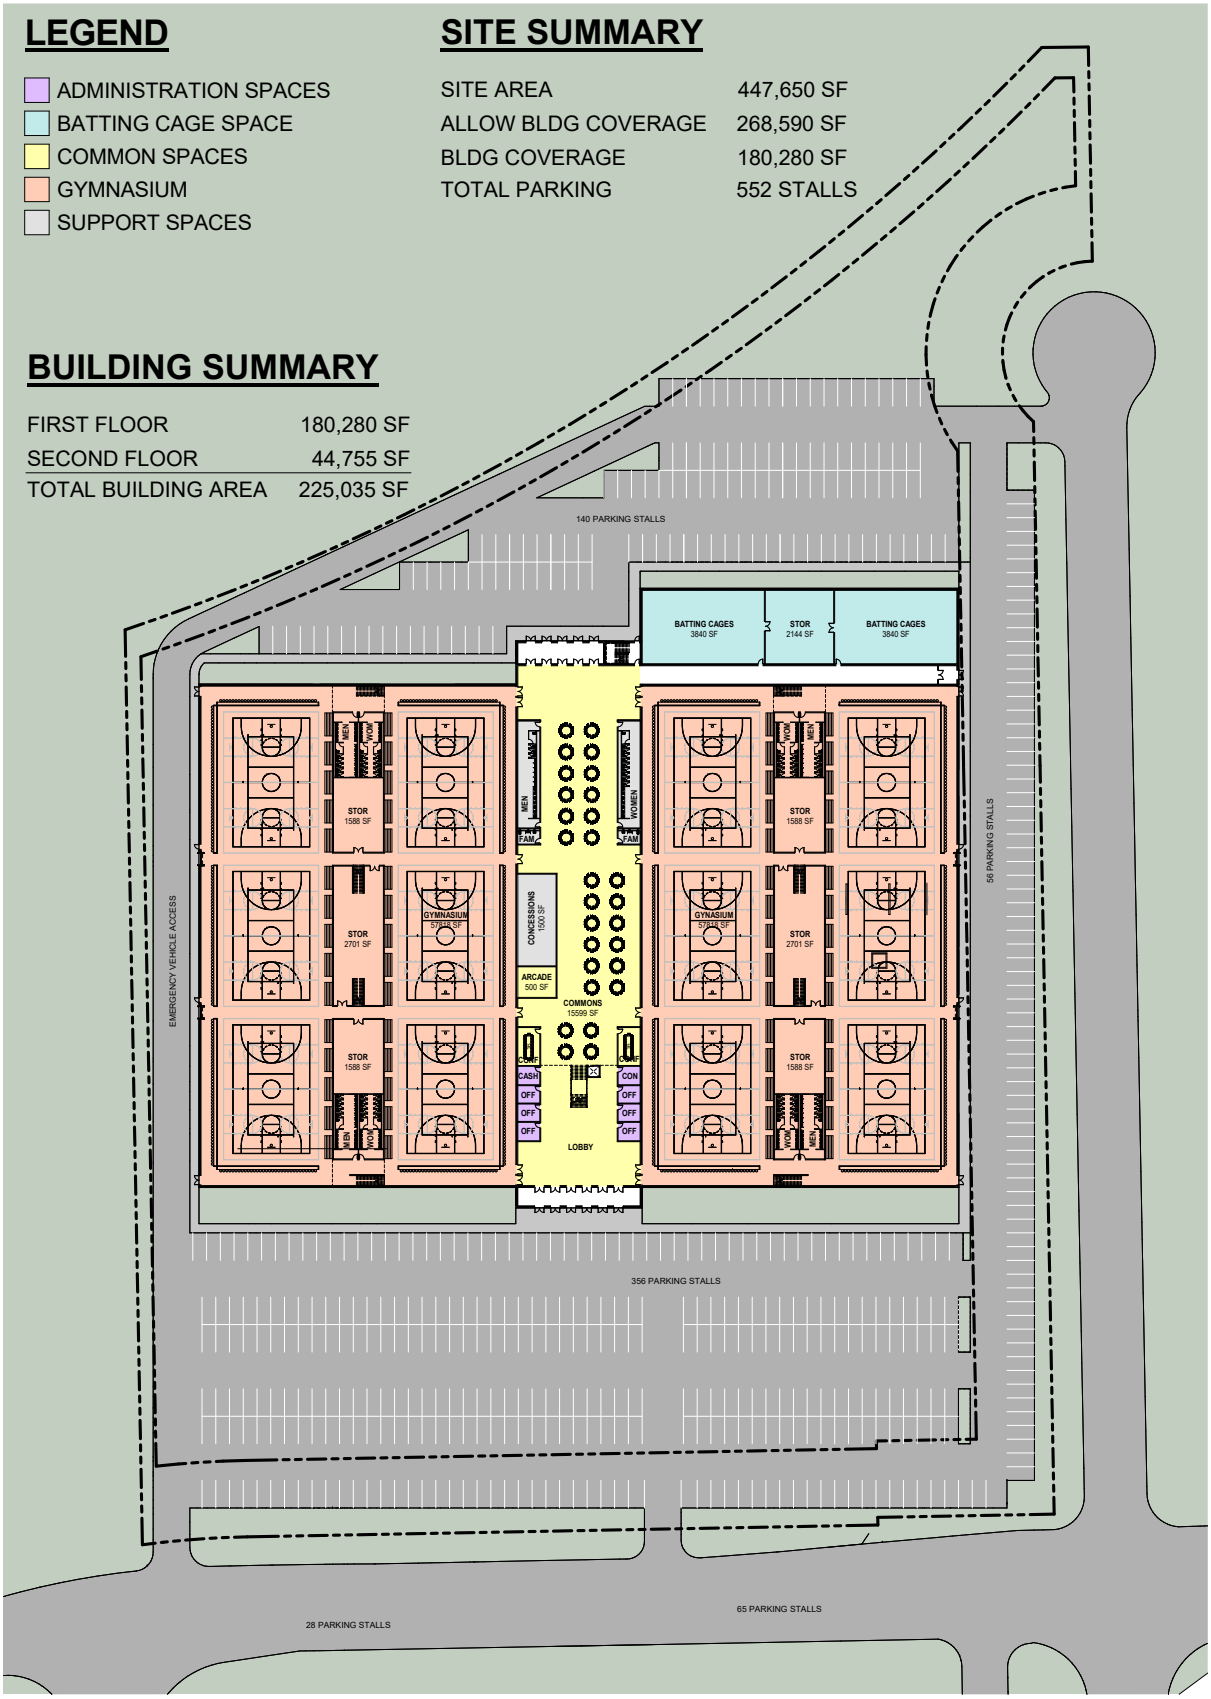

FIRST FLOOR PLAN WITH SITE

NORTH

SCALE: 1/32" = 1'-0"
0' 24' 48' 72'

SCHEMMER
Design with Purpose. Build with Confidence.

LEGEND

- COMMON SPACES
- GYMNASIUM
- SAQ SPACES
- SUPPORT SPACES

BUILDING SUMMARY

FIRST FLOOR	180,280 SF
SECOND FLOOR	44,755 SF
TOTAL BUILDING AREA	225,035 SF

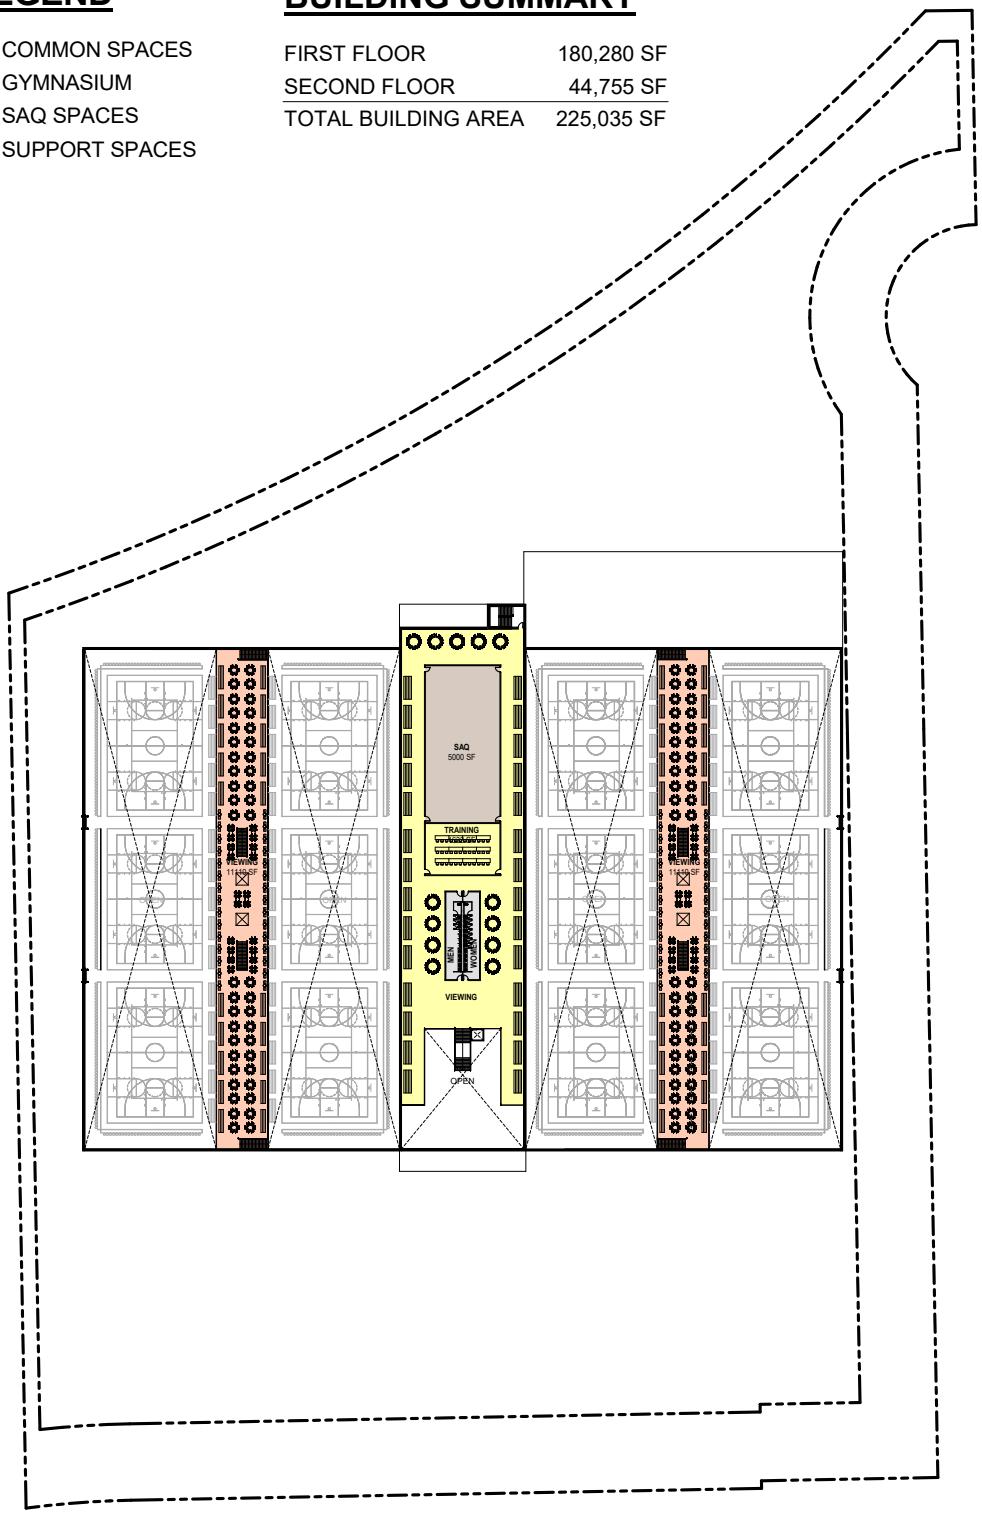

SCALE: 1/16" = 1'-0"
0' 12' 24' 36'

SECOND FLOOR PLAN

SCHEMMER
Design with Purpose. Build with Confidence.